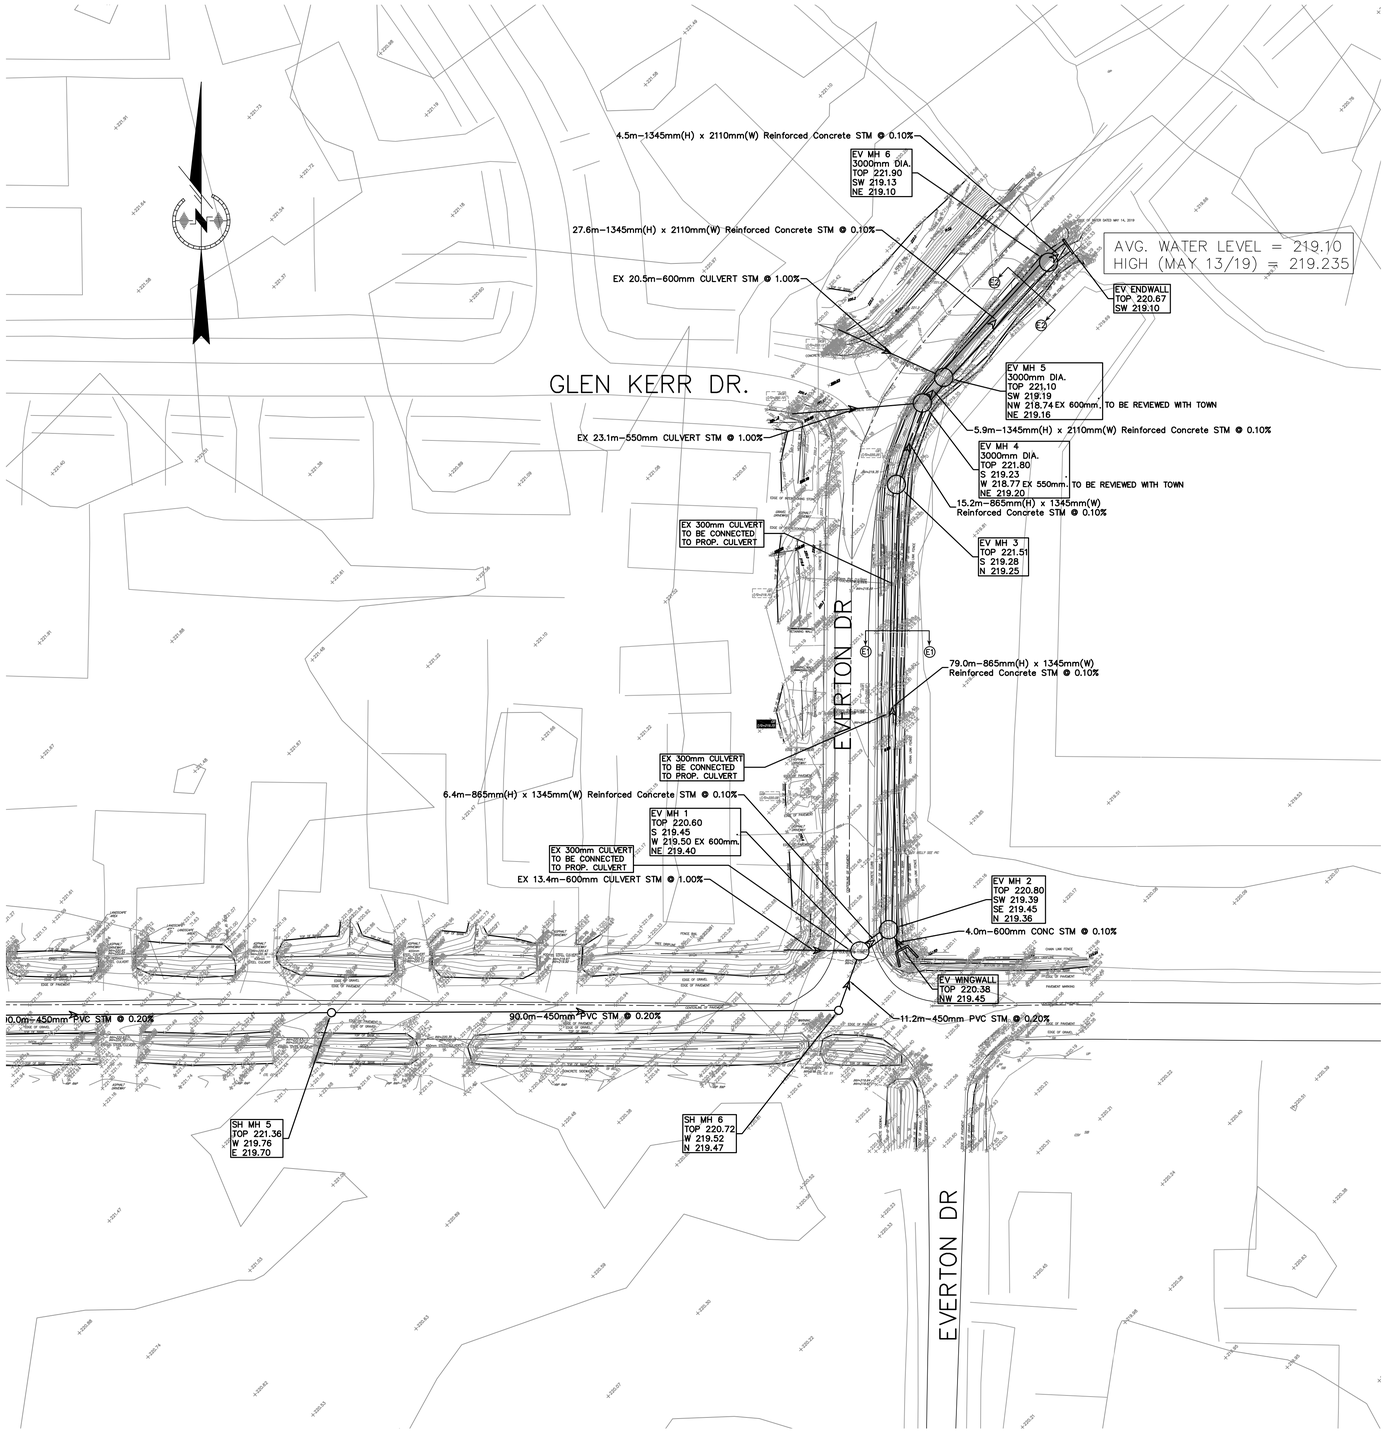

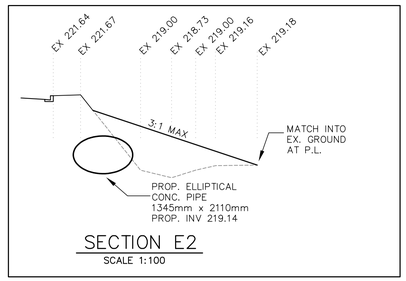

SECTION E2
SCALE 1:100

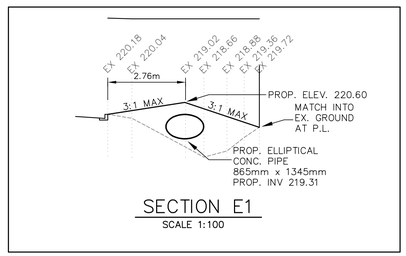

SECTION E1
SCALE 1:100

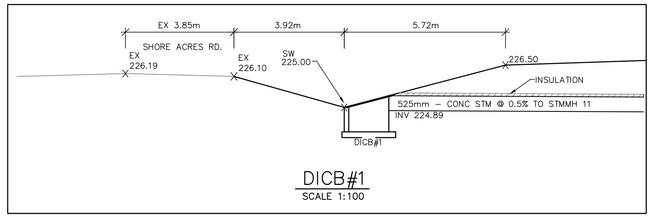

DICB#1
SCALE 1:100

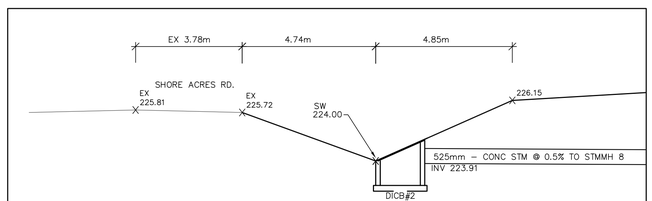

DICB#2
SCALE 1:100

KEY PLAN

SUBJECT PROPERTY

LEGEND

□	CATCHBASIN
□□	DOUBLE CATCHBASIN
○	STORM MANHOLE
◇	HYDRANT AND VALVE
240.50	PROPOSED ELEVATION
SW 240.50	PROPOSED SWALE ELEVATION
----------	DENOTES SWALE
FFE = 228.15	FIRST FLOOR ELEVATION
USF = 225.15	UNDER SIDE OF FOOTING/BASEMENT SLAB
<225.90>	EXISTING LOT CORNER ELEVATION
226.50	EXISTING CONTOUR
226.32	EXISTING GRADE
➡	MAJOR OVERLAND FLOW ROUTE

LICENCED PROFESSIONAL ENGINEER
05/28/20
A. M. CANDARAS
PROVINCE OF ONTARIO

No.	Date	By	REVISIONS
2	05/28/20	N.A.C.	RE-SUBMITTED TO TOWN
1	03/19/20	N.A.C.	REVISED AS PER TOWN COMMENT AND NEW DRAFT PLAN

a.m.candaras associates inc.
consulting engineers
8551 Weston rd., suite 203
Woodbridge ont. L4L 9R4
905–850–8020 Fax 905–850–8099
Email: civil@amcai.com

PROPOSED RESIDENTIAL SUBDIVISION

TOWN OF INNISFIL (GILFORD)
SIMCOE COUNTY

SITE SERVICING, GRADING AND STORMWATER MANAGEMENT

SCALE: 1:500	DATE: SEPT 2019	PROJ No.	1848
DRAWN: N.A.C.	CHK'D: A.M.C.	PLAN No.	G5
DESIGNED: A.M.C.	SHEET 5 OF 5		

PLOTTED: 28-May-2020 - 10:49AM
DRAWING: G:\1848\1848-G-SERVICING.dwg
LAYOUT: G5 - SITE SERVICING